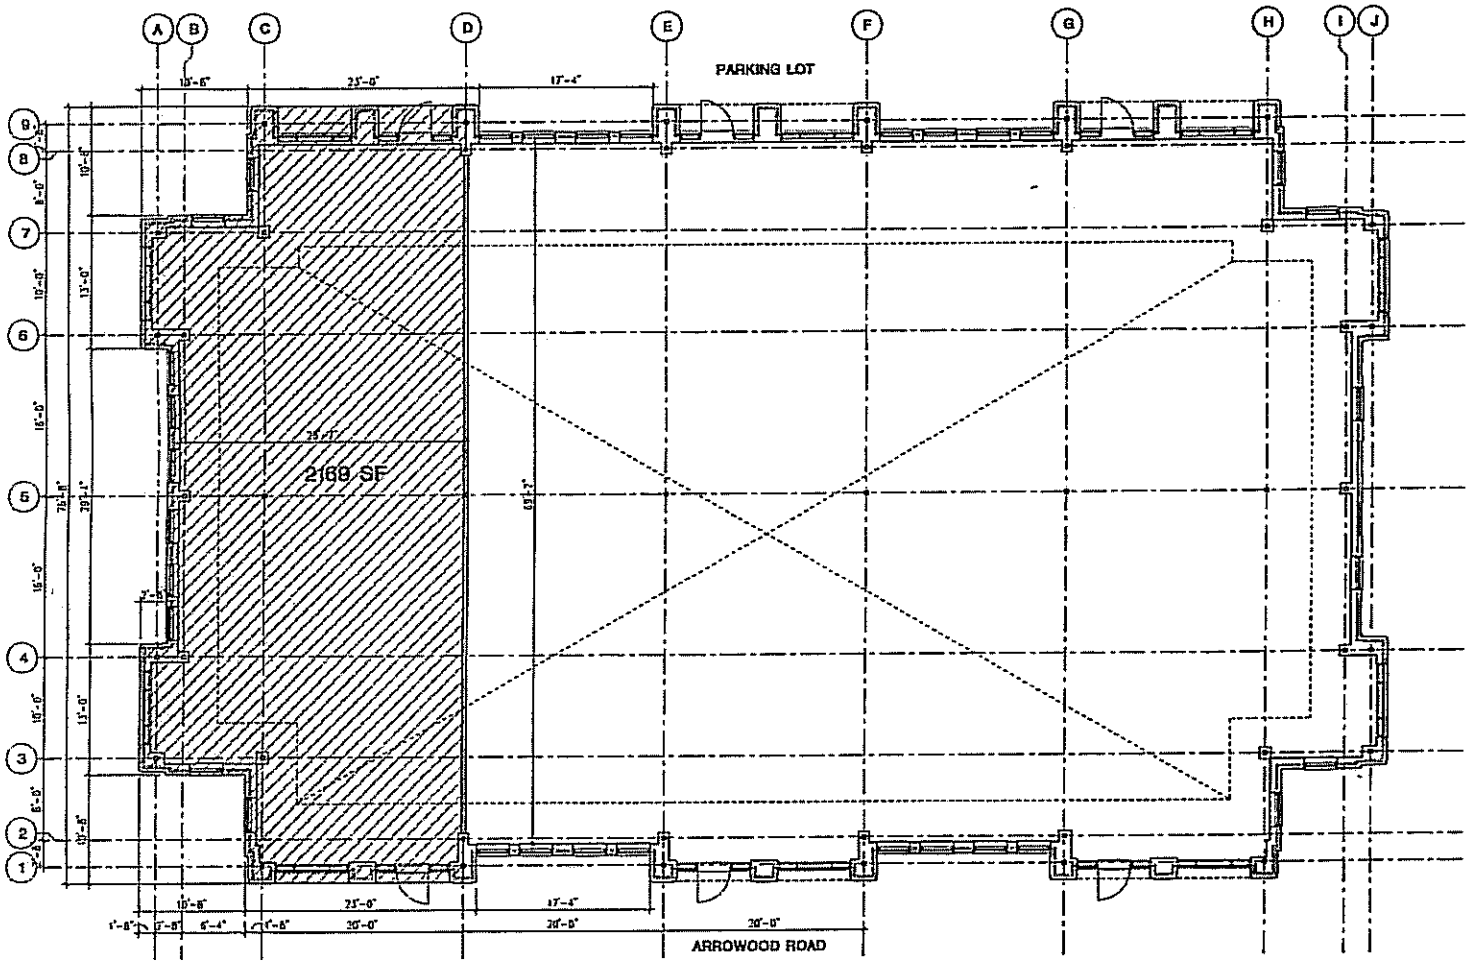

PLAN

NORTH

2630 W. ARROWOOD RD.
WHITEHALL PROFESSIONAL OFFICE BLDG 4